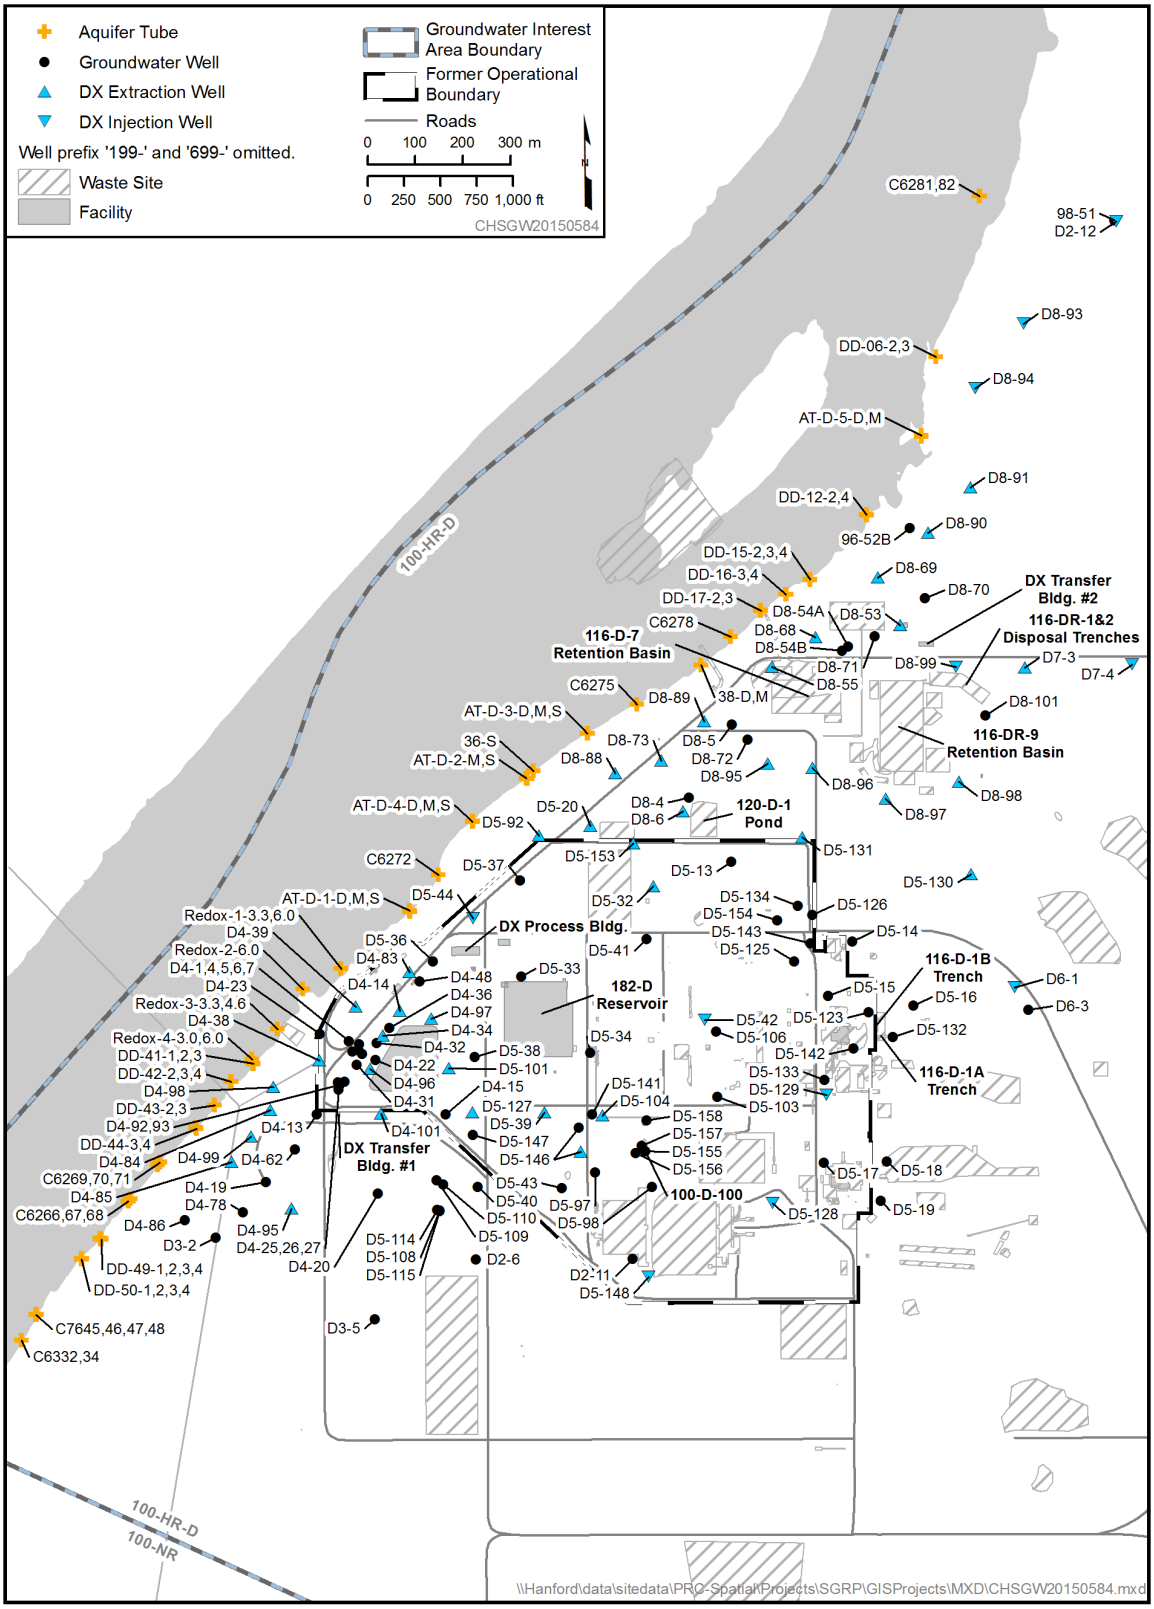

Figure 2-2. 100-D Area Wells and Aquifer Tubes